MONKSTOWN ENTRANCE

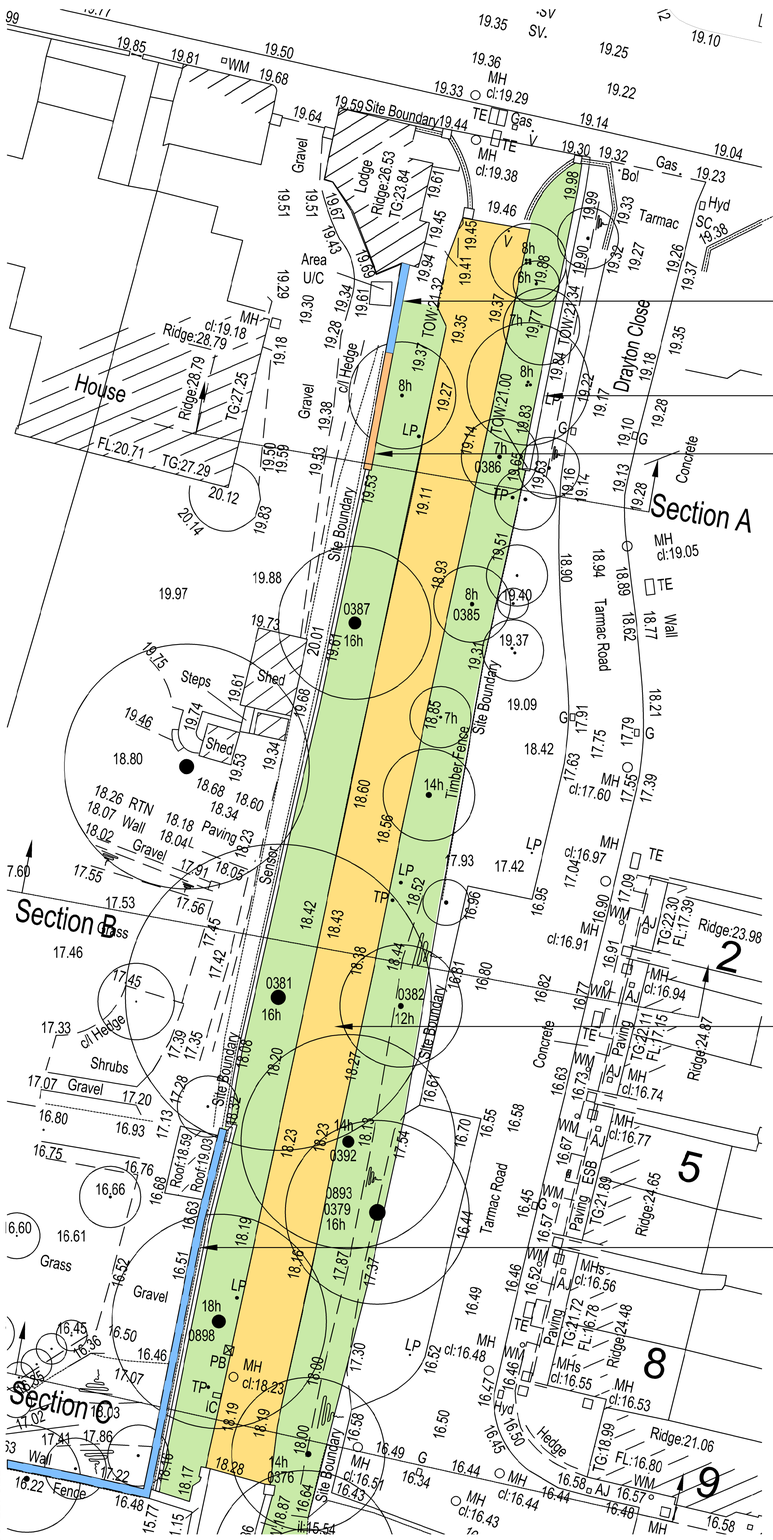

Existing stone wall to be retained

Existing stone wall to be retained

Extend 2.4m high stone wall to perimeter of root protection area of sycamore tree ("I")

Shared surface, two way vehicular traffic. Refer to landscape architects drawings for details of surface treatments

Existing stone/ brick retaining wall

PROPOSED BOUNDARY PLAN 1:100

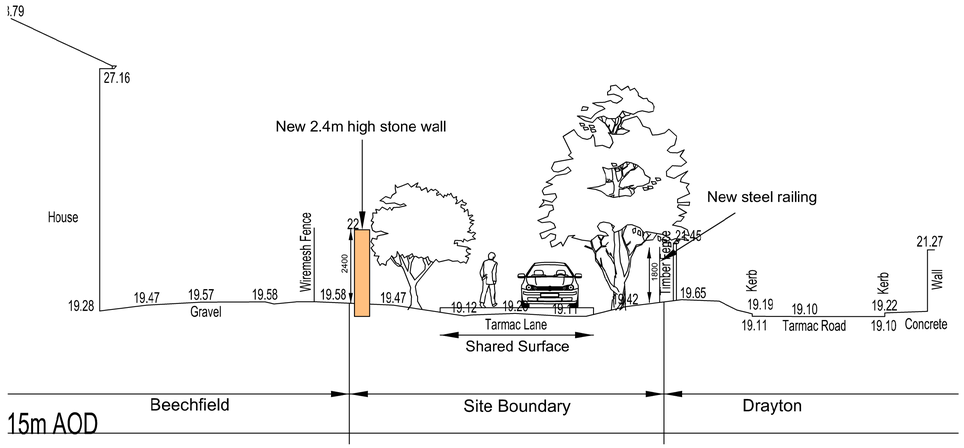

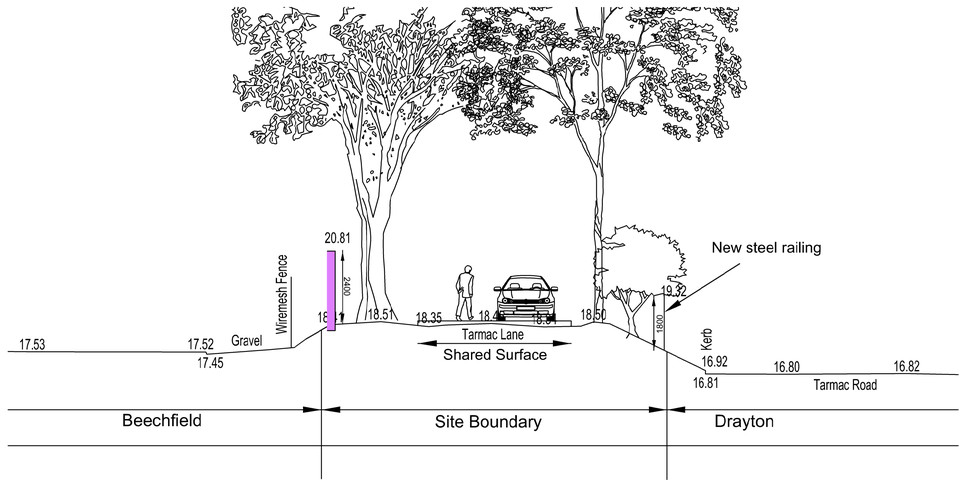

PROPOSED SECTION A 1:100

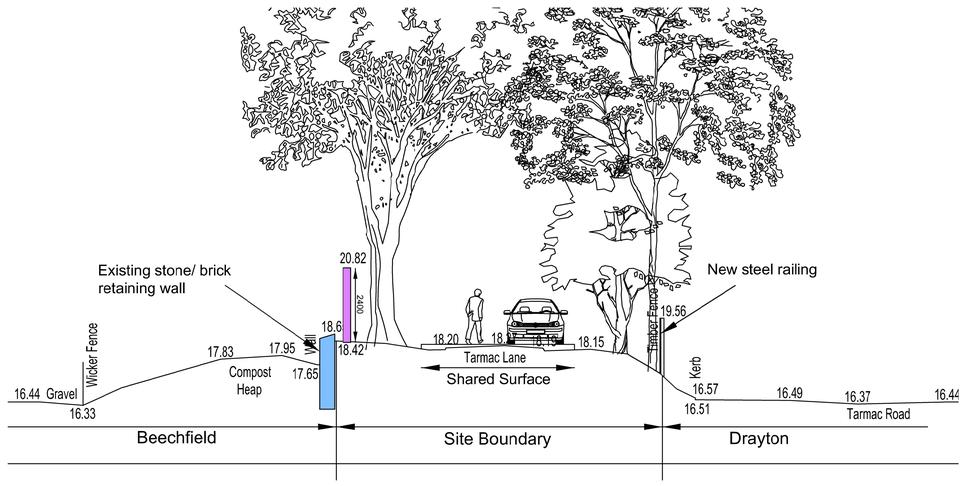

PROPOSED SECTION A 1:100

DO NOT SCALE FROM THIS DRAWING. USE FIGURED DIMENSIONS IN ALL CASES. VERIFY DIMENSIONS ON SITE AND REPORT ANY DISCREPANCIES TO THE ARCHITECTS IMMEDIATELY. THIS DRAWING TO BE READ IN CONJUNCTION WITH THE ARCHITECTS SPECIFICATION. © THIS DRAWING IS COPYRIGHT AND MAY ONLY BE REPRODUCED WITH THE ARCHITECTS PERMISSION.

NOTES

REV	DTE	DRN	ISSUE

reddy architecture+urbanism
Reddy Architecture + Urbanism
Dublin Office,
Darty Mills, Dartry Road, Dublin 6.
T: +353 (0)1 4987000
W: www.reddyarchitecture.com
E: info@reddyarchitecture.com

PLANNING

JOB
Dalguise
Monkstown

CLIENT
GEDV Monkstown Owner Limited
3rd F Kilmore H, Park Lane, Spencer Dock

DRAWING
Proposed Boundary to Approach Avenue

DATE	OCTOBER 2022	SCALE	1:100@ A1
DRN.	AK	CHECKED	EOB

JOB NO.	DWG NO.	REVISION
MKS-RAU-ZZ-XX-DR-AR-403		P01

ORIGINAL SHEET SIZE = A1